A0 - Do not scale

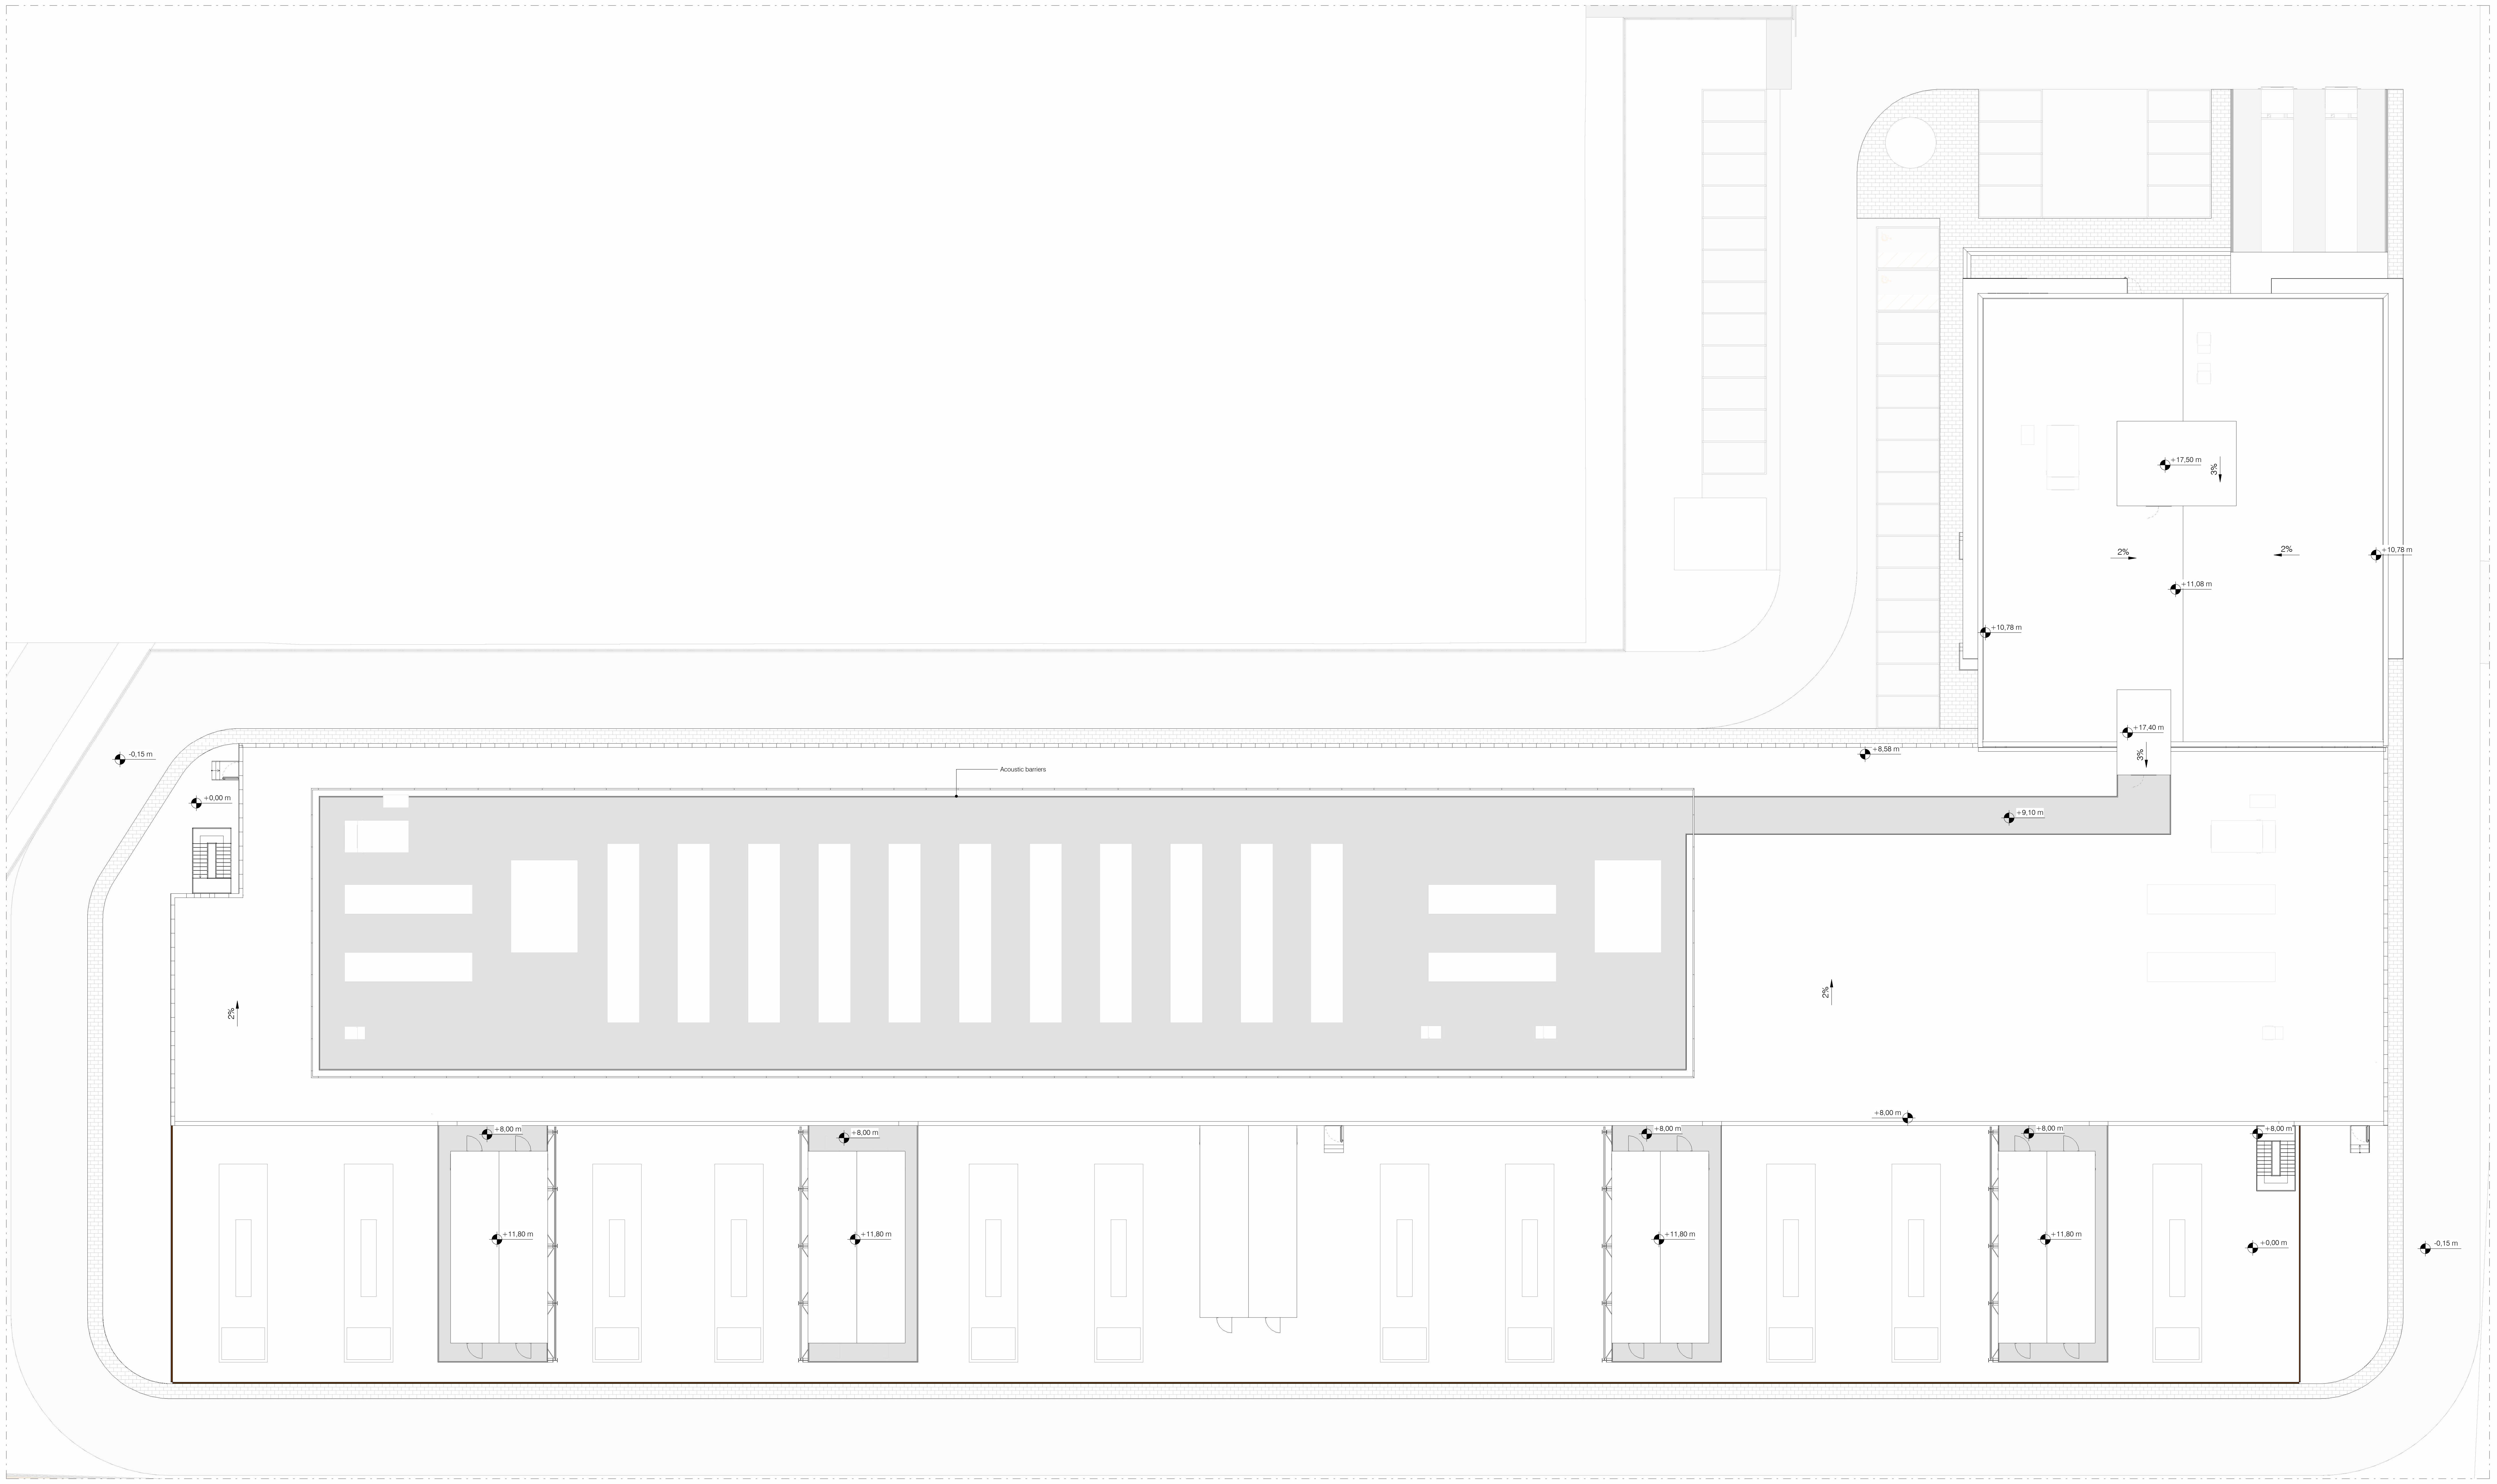

Roof Plan Layout - Pianta Piano Copertura
1 : 200

General Notes

1. This drawing has been checked in accordance with Black & White Engineering (B&W) QA checking procedures.
2. Do not scale from this drawing. All dimensions indicated are in millimeters unless otherwise stated. Validate all measurements on site.
3. All plant and equipment dimensions are typical. The Contractor should show actual, approved plant and equipment sizes.
4. This drawing is to be read in conjunction with all relevant B&W MEP specifications, schedules and standard key to symbols sheet.
5. Any discrepancies between the drawings and other documents should be brought to the attention of the engineer.
6. This drawing is not an installation drawing. It is the Contractors responsibility to make final coordinated installation shop drawings.
7. Final ceiling coordination subject to interior design package.
8. Contractor to coordinate final distribution routes with available sleeves and openings in beams / structure.
9. The contents of this drawing shall be read in conjunction with the current revisions of other relevant Architectural, Structural, Mechanical and Electrical drawings and all relevant sections of the specifications.

2000 0 2000 4000 6000 8000
SCALE: 1:200

N

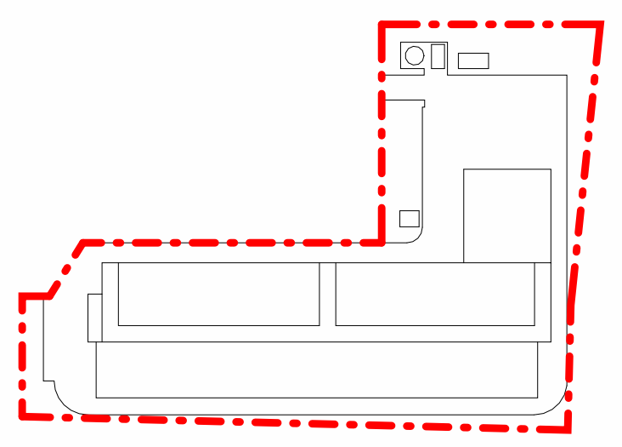

Rev	Details	By / Chkd / App	Date
P01	STAGE 2 - ISSUED FOR APPROVAL	L22	11/10/2024

Client

STACK INFRASTRUCTURE

Lead Consultant / MEP Designer

Office No. 1801
Marina Plaza
Dubai marina
PO Box 27793
Tel: +971 4 365 2228
www.bw-engineering.com

Designer / Architect / Civil

L22

L22 è una divisione di:
Lombardini22 S.p.A.
Via Lombardini 22
T +39 02 36 59 62 00
info@l22.it

20143 Milano, Italia
F +39 02 83 20 13 97
www.l22.it

Structural

SPS
Studio Progetti Strutturali

Ing. Arturo Donadio
S.P.S. S.r.l. www.spssrl-mi.it
Via M. Gioia, 64 - 20125 Milano, Italia
segreteria@spssrl-mi.it T. 02/6694887

Project Title
MIL05B

Drawing Title
Uffici-Data Hall
Pianta piano copertura

Project Status
FASE 2

Discipline
ARCHITETTONICO

Status Code
S4

Project Number
P10504

Scale @ A0
1:200

Revision
P01

Drawing Number
MIL05B-L22-DC-RF-DR-A-20201

Autodesk Docs://P10501_STA MIL04D/MIL05B-L22-ZZ-XX-M3-A-00001.rvt 10/10/2024 17:49:02 © Black & White Engineering A0v_Frame_Rev 00